
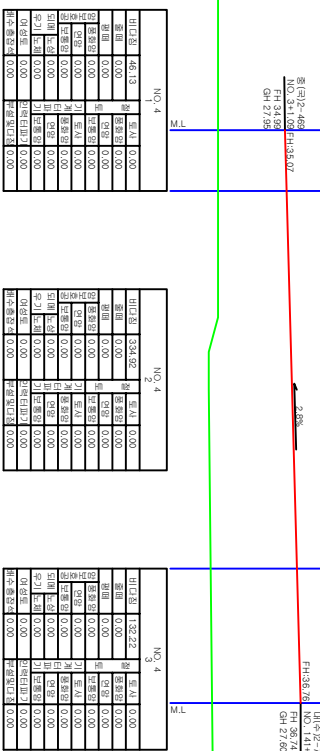
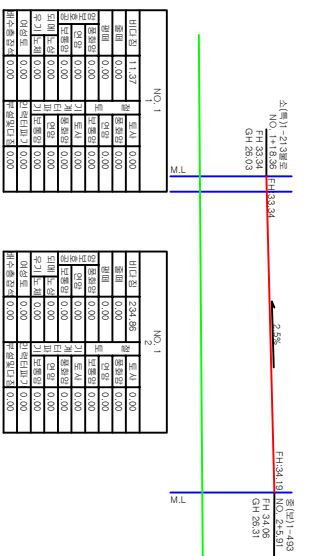
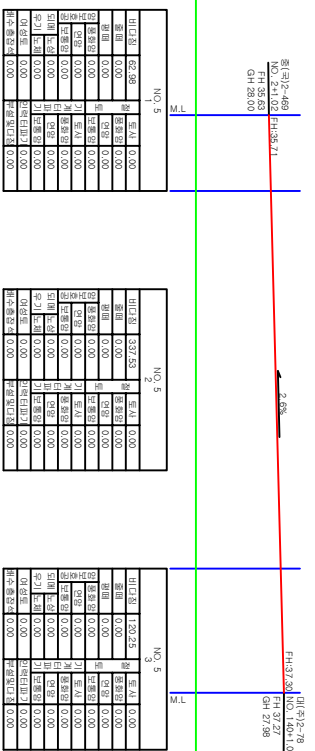
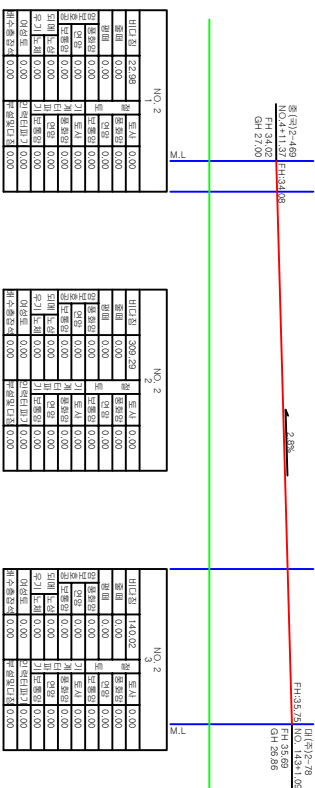
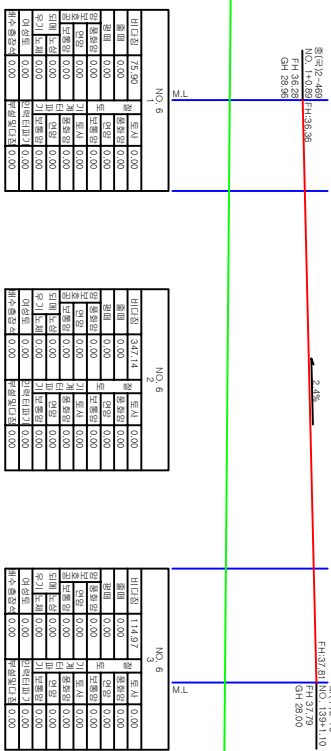


071/209) (071/209)

$$S = 1 : 400$$

2023

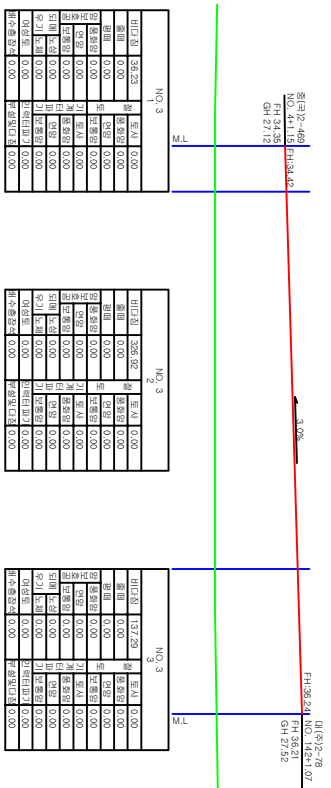

도면 번호		Rev.
종류	도면	축척
도면명	블록 단면도(071/209)	S = 1 : 400
일자	2018. 09	작성인
인원	주최회사	작성인
	주최이사장	검토인
	한국토지주택공사	승인인
	행정부	작성인
	국토교통부	검토인
	시·도지사	승인인
도시개발사업 조성공사 (2-2공구)	도시개발사업 조성공사 (2-2공구)	도시개발사업 조성공사 (2-2공구)